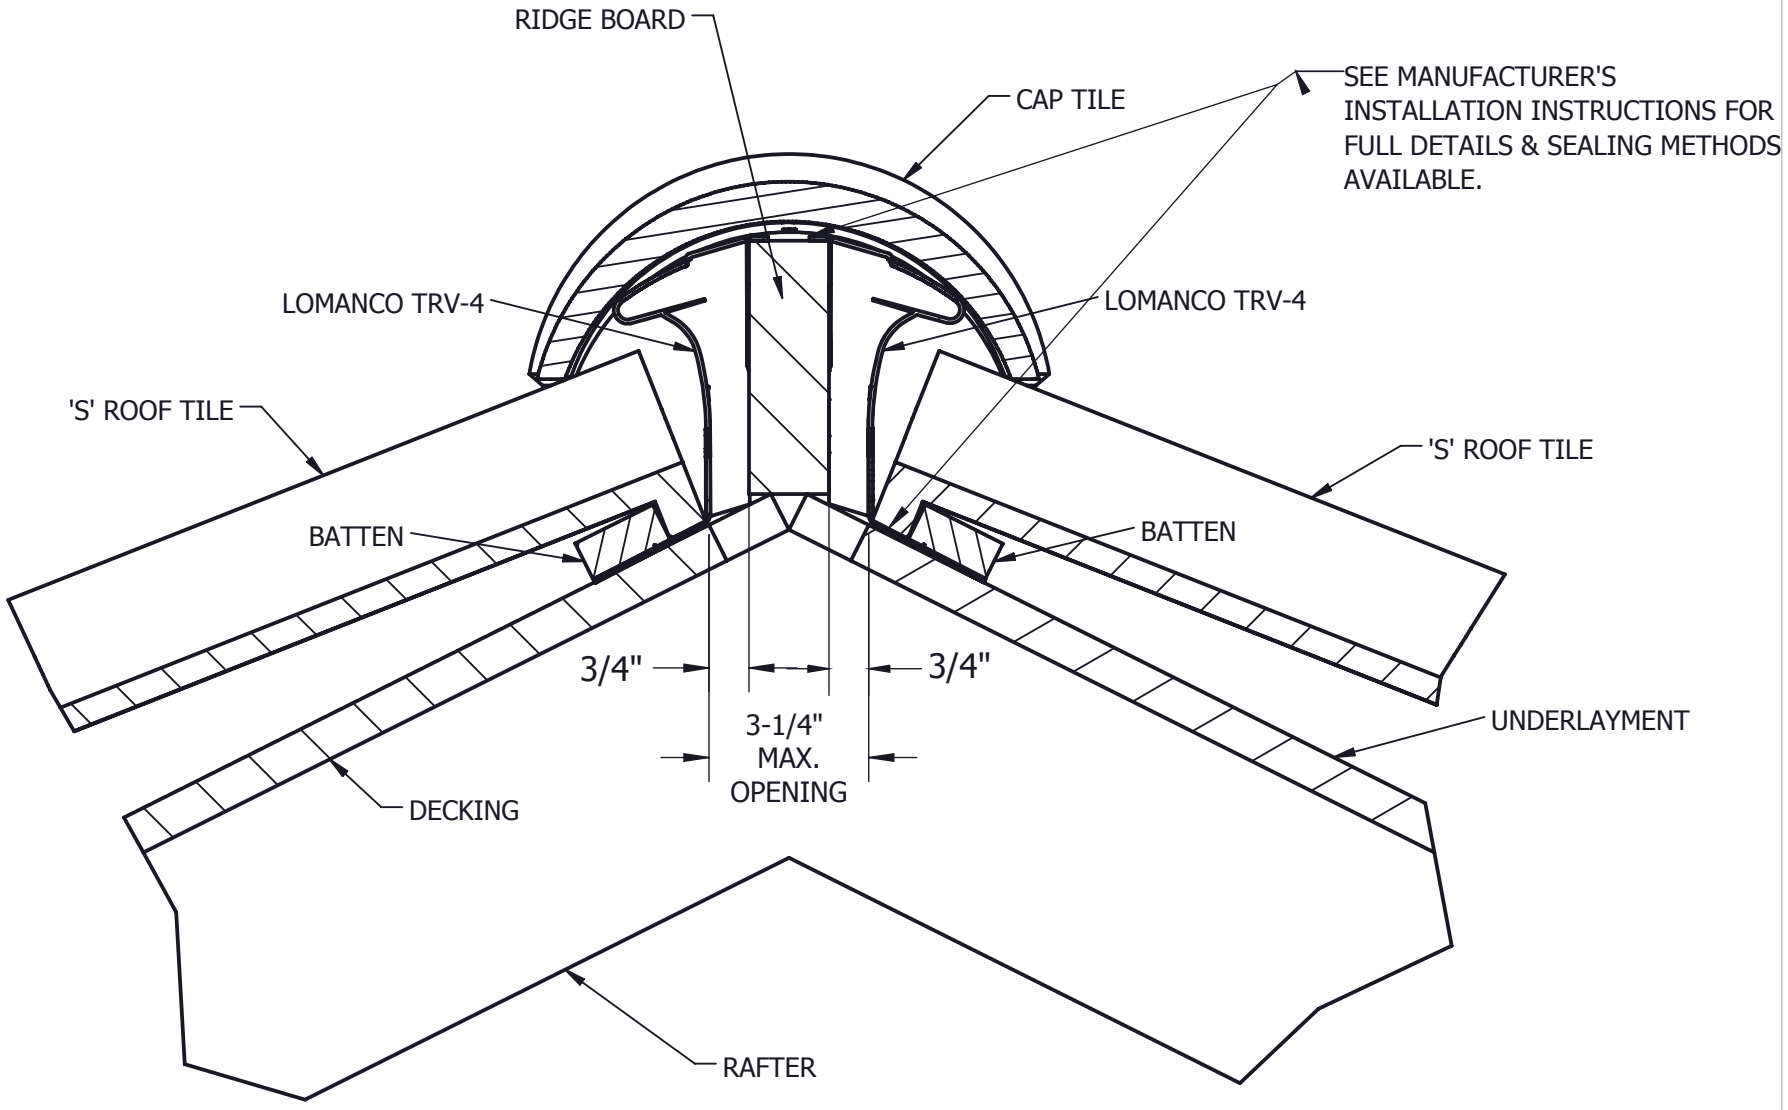

SCALE: 13/32"=1'	DATE 5/17/2016	**LOMANCO, INC**	
APPROVED BY: D. MATHES	DRAWN BY: AC	P.O. BOX 519, JACKSONVILLE, AR 72076	
TILE ROOF EXHAUST VENT		PART NUMBER. TRV-4	
ARCHITECT REF. DRAWING			SHEET 1 OF 1

PROPRIETARY AND CONFIDENTIAL

THE INFORMATION CONTAINED IN THIS DRAWING IS THE SOLE PROPERTY OF LOMANCO, INC.
This material may be duplicated only for the pruposes of specifying Lomanco, Inc. products. No permission is given to duplcate or otherwise copy this material for any other purpse without the express written permission of Lomanco, Inc.

2016 LOMANCO, INC.

5 4 3 2 1